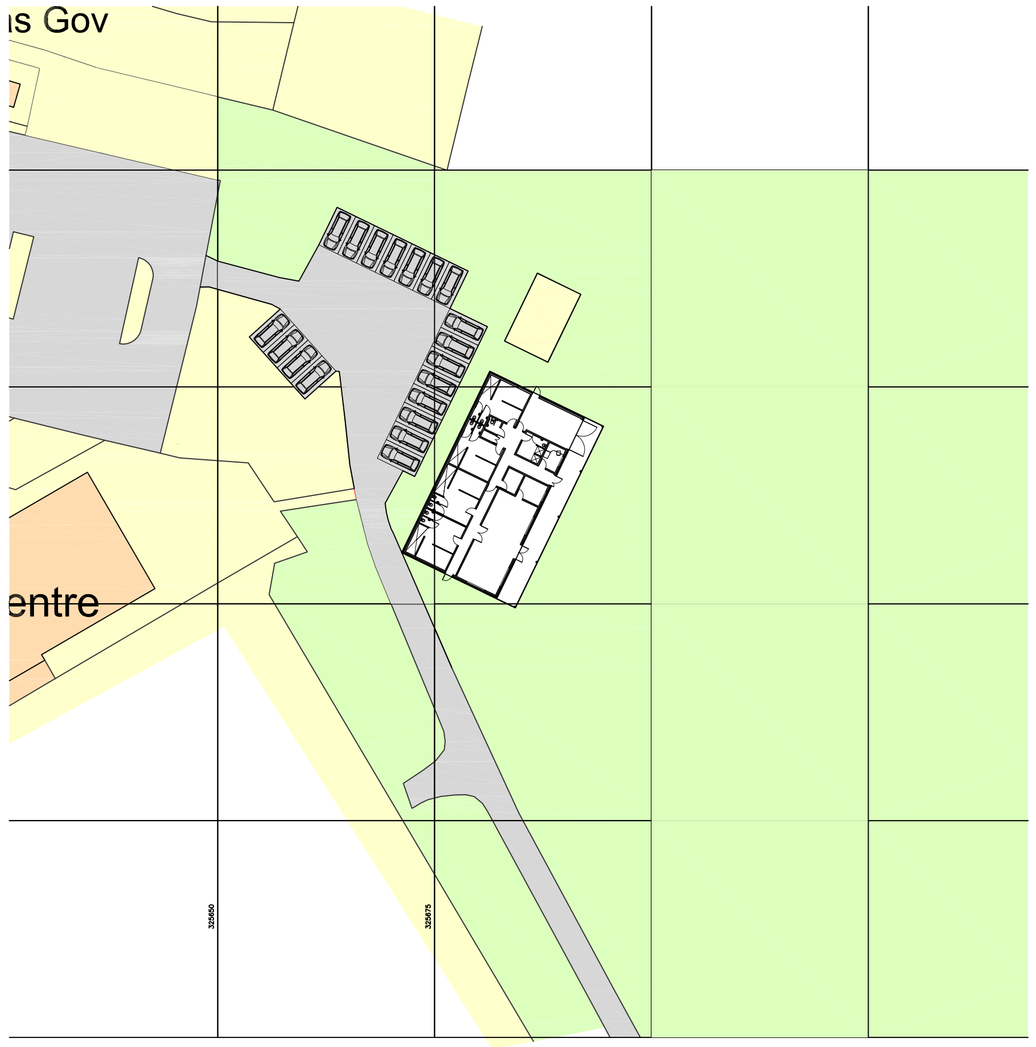

Site Location Plan 1:500

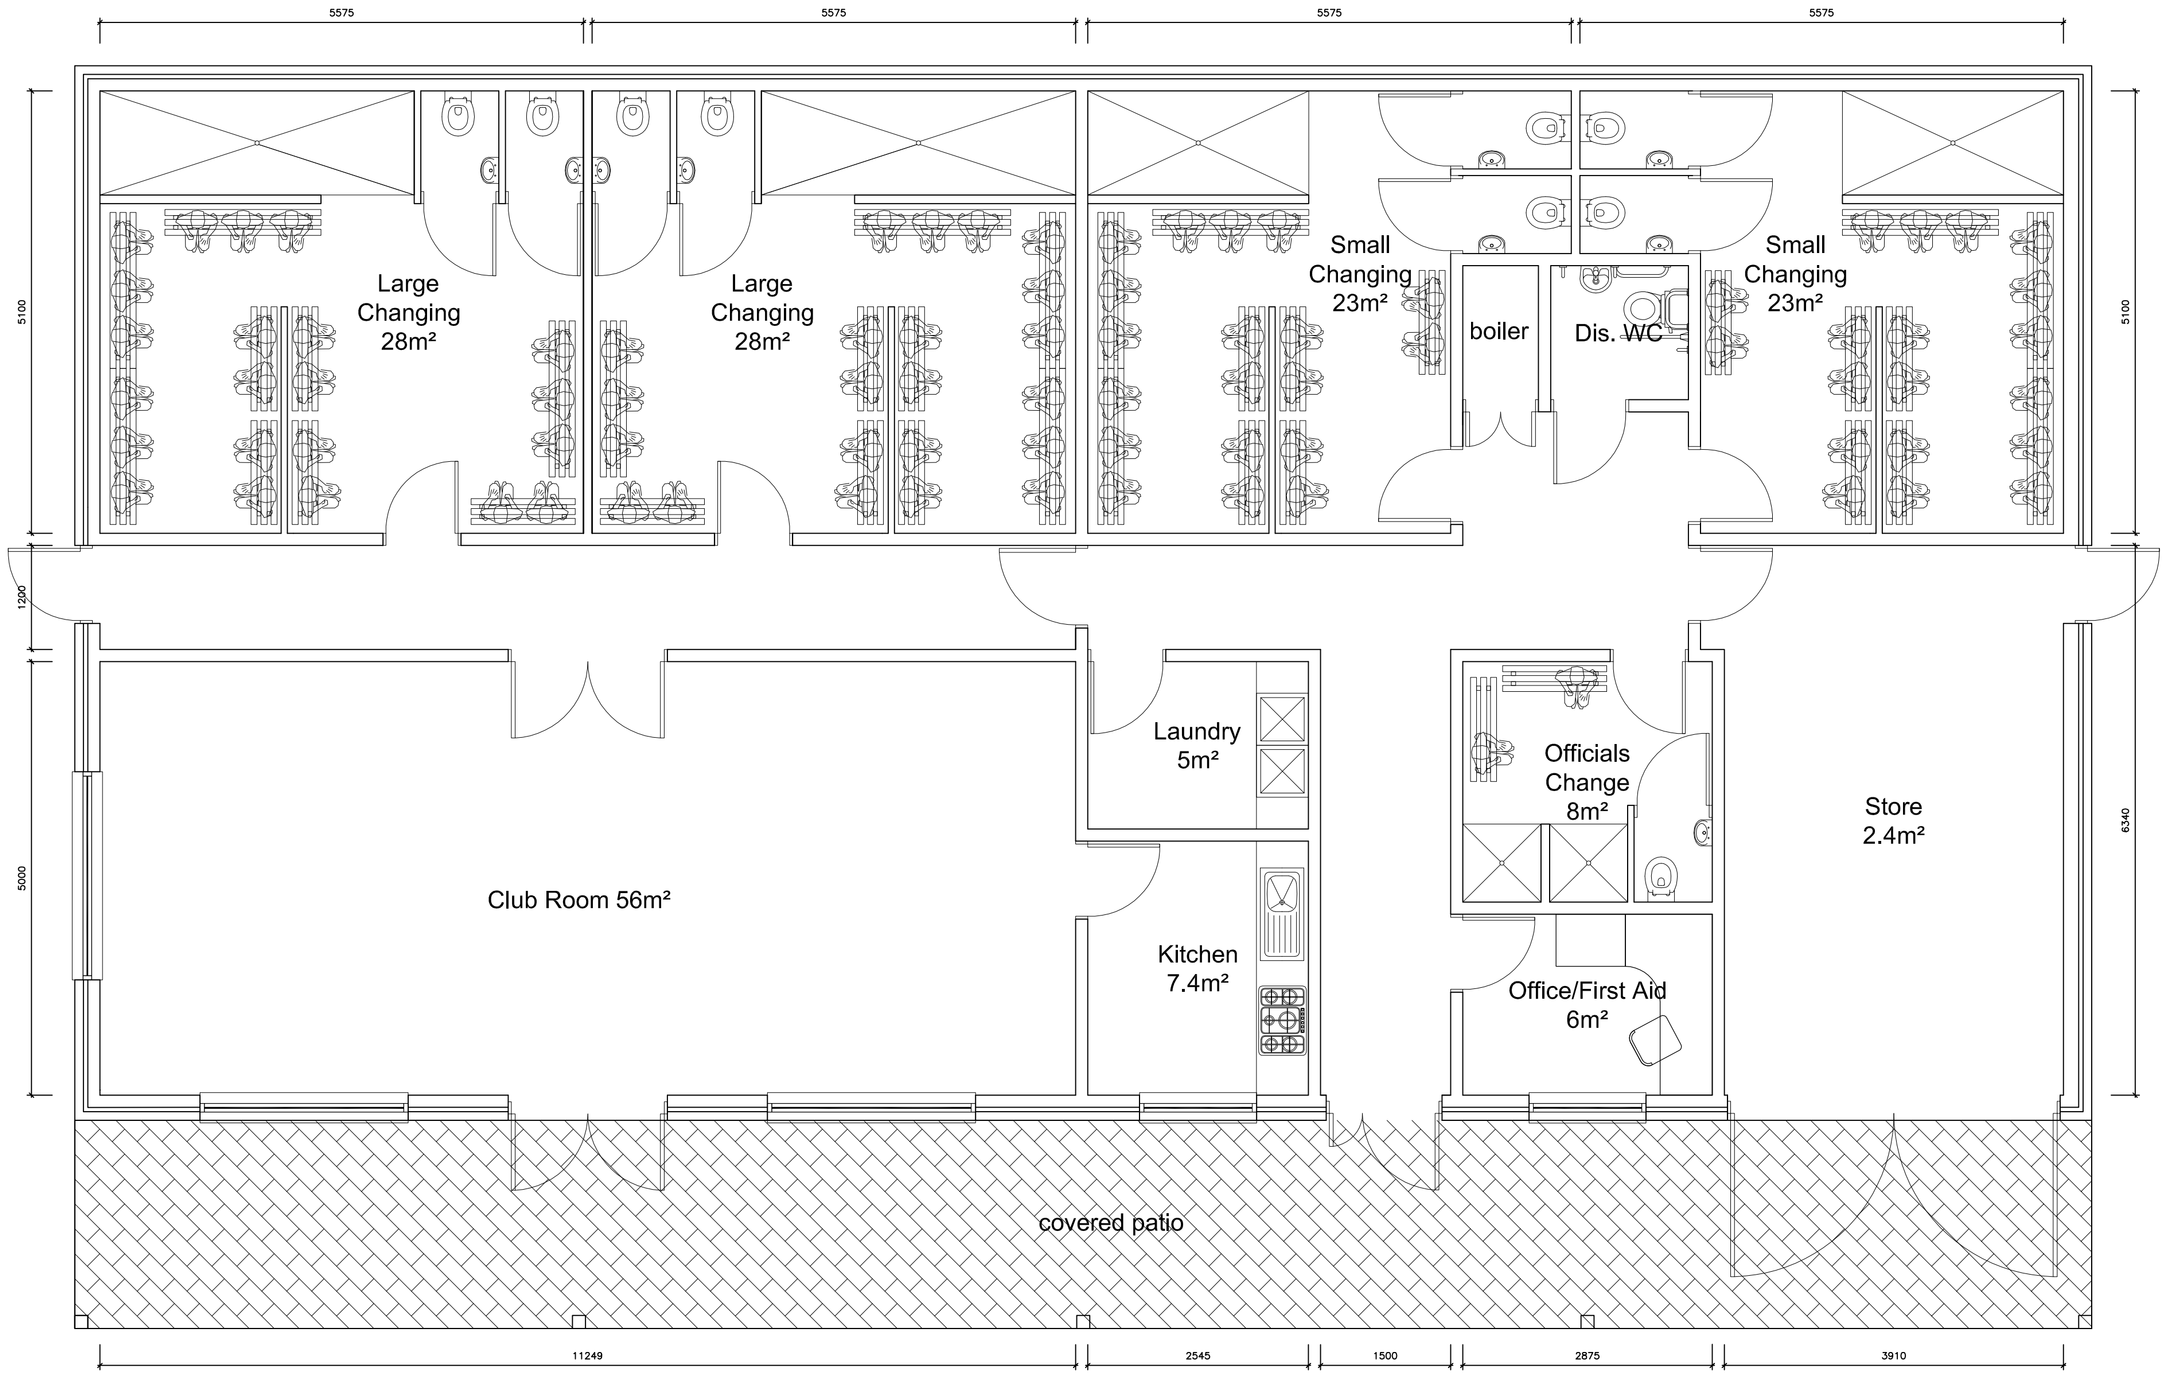

gross internal floor area - 262m²

Ground Floor Plan 1:50

Revision	Description	By	Chk

project

Peebles Football Club

New Changing Facility

title

Site Location & Floor Plan

Option 2

scale	size	date	drawn	checked
varies	A1	Oct '14	MLH	

AITKEN TURNBULL ARCHITECTS
9 Bridge Place
Galashiels
TD1 1SN

01896 752760
enquiries@aitken-turnbull.co.uk
www.aitken-turnbull.co.uk

Also at Dumfries & Edinburgh

project no. 0013

drawing no. SS02 A